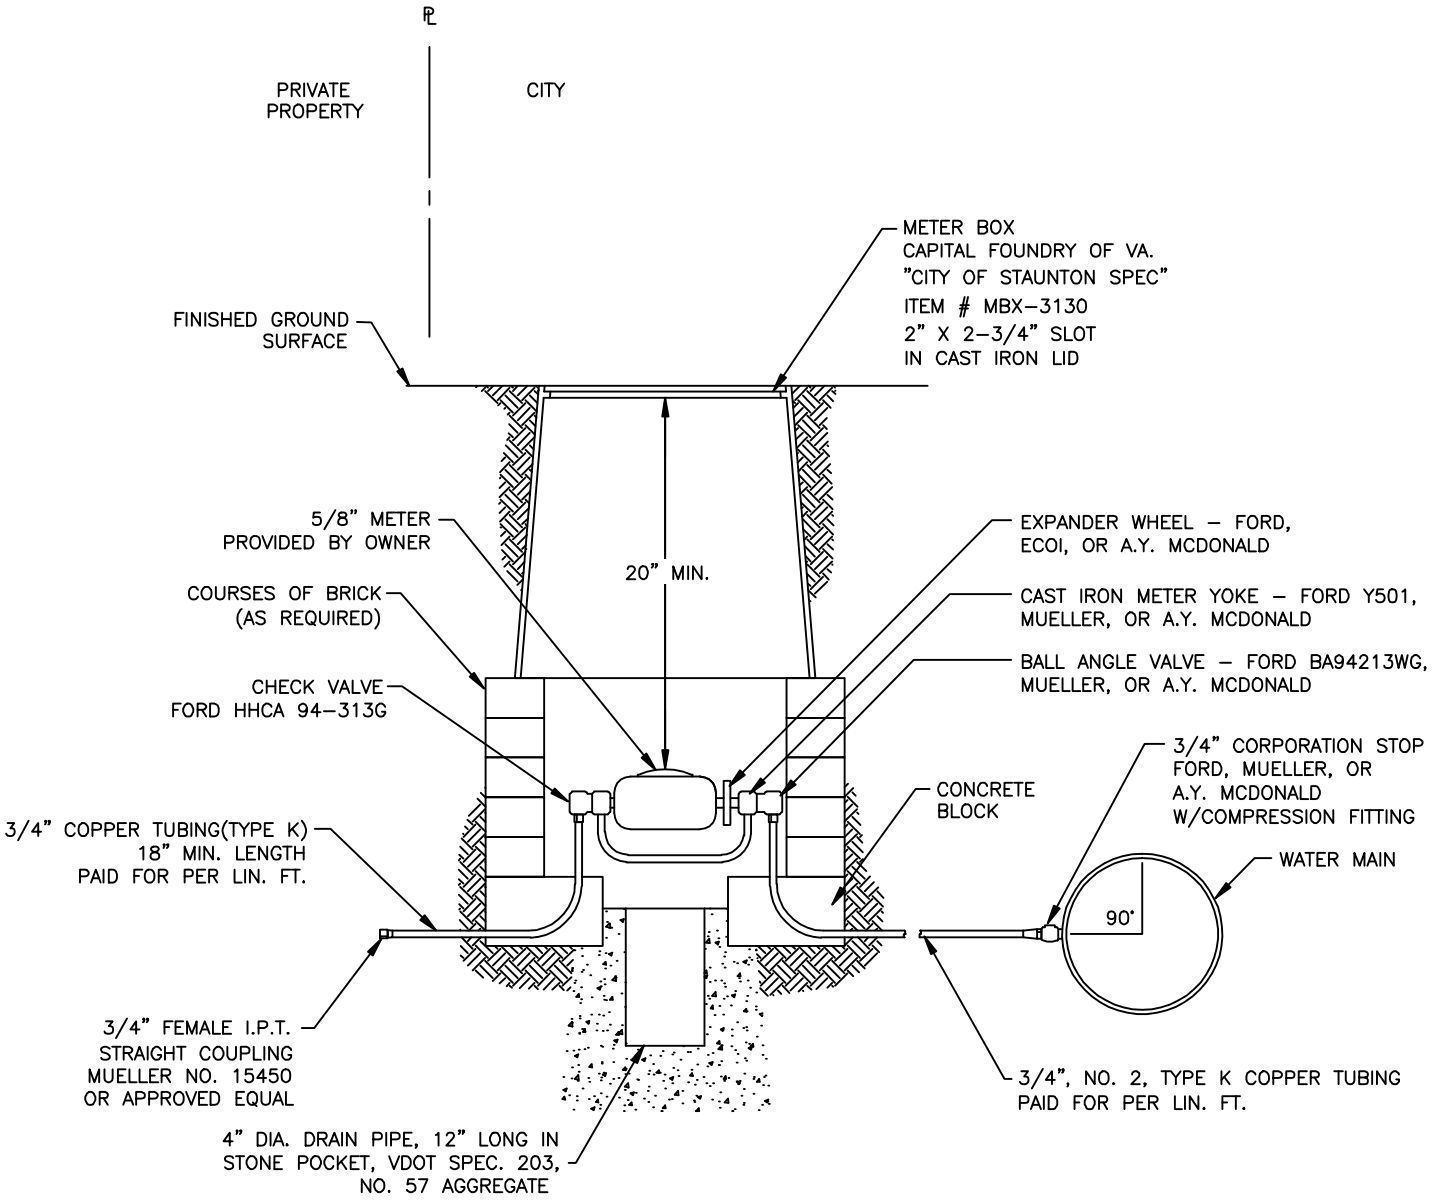


ALL COPPER CONNECTIONS AND FITTINGS SHALL BE COMPRESSION

| CITY OF STAUNTON, VA | TYPICAL WATER SERVICE CONNECTION UP TO 1" | Draw No. W-1 |
|---|---|---|